MINIMUM TURN-AROUND

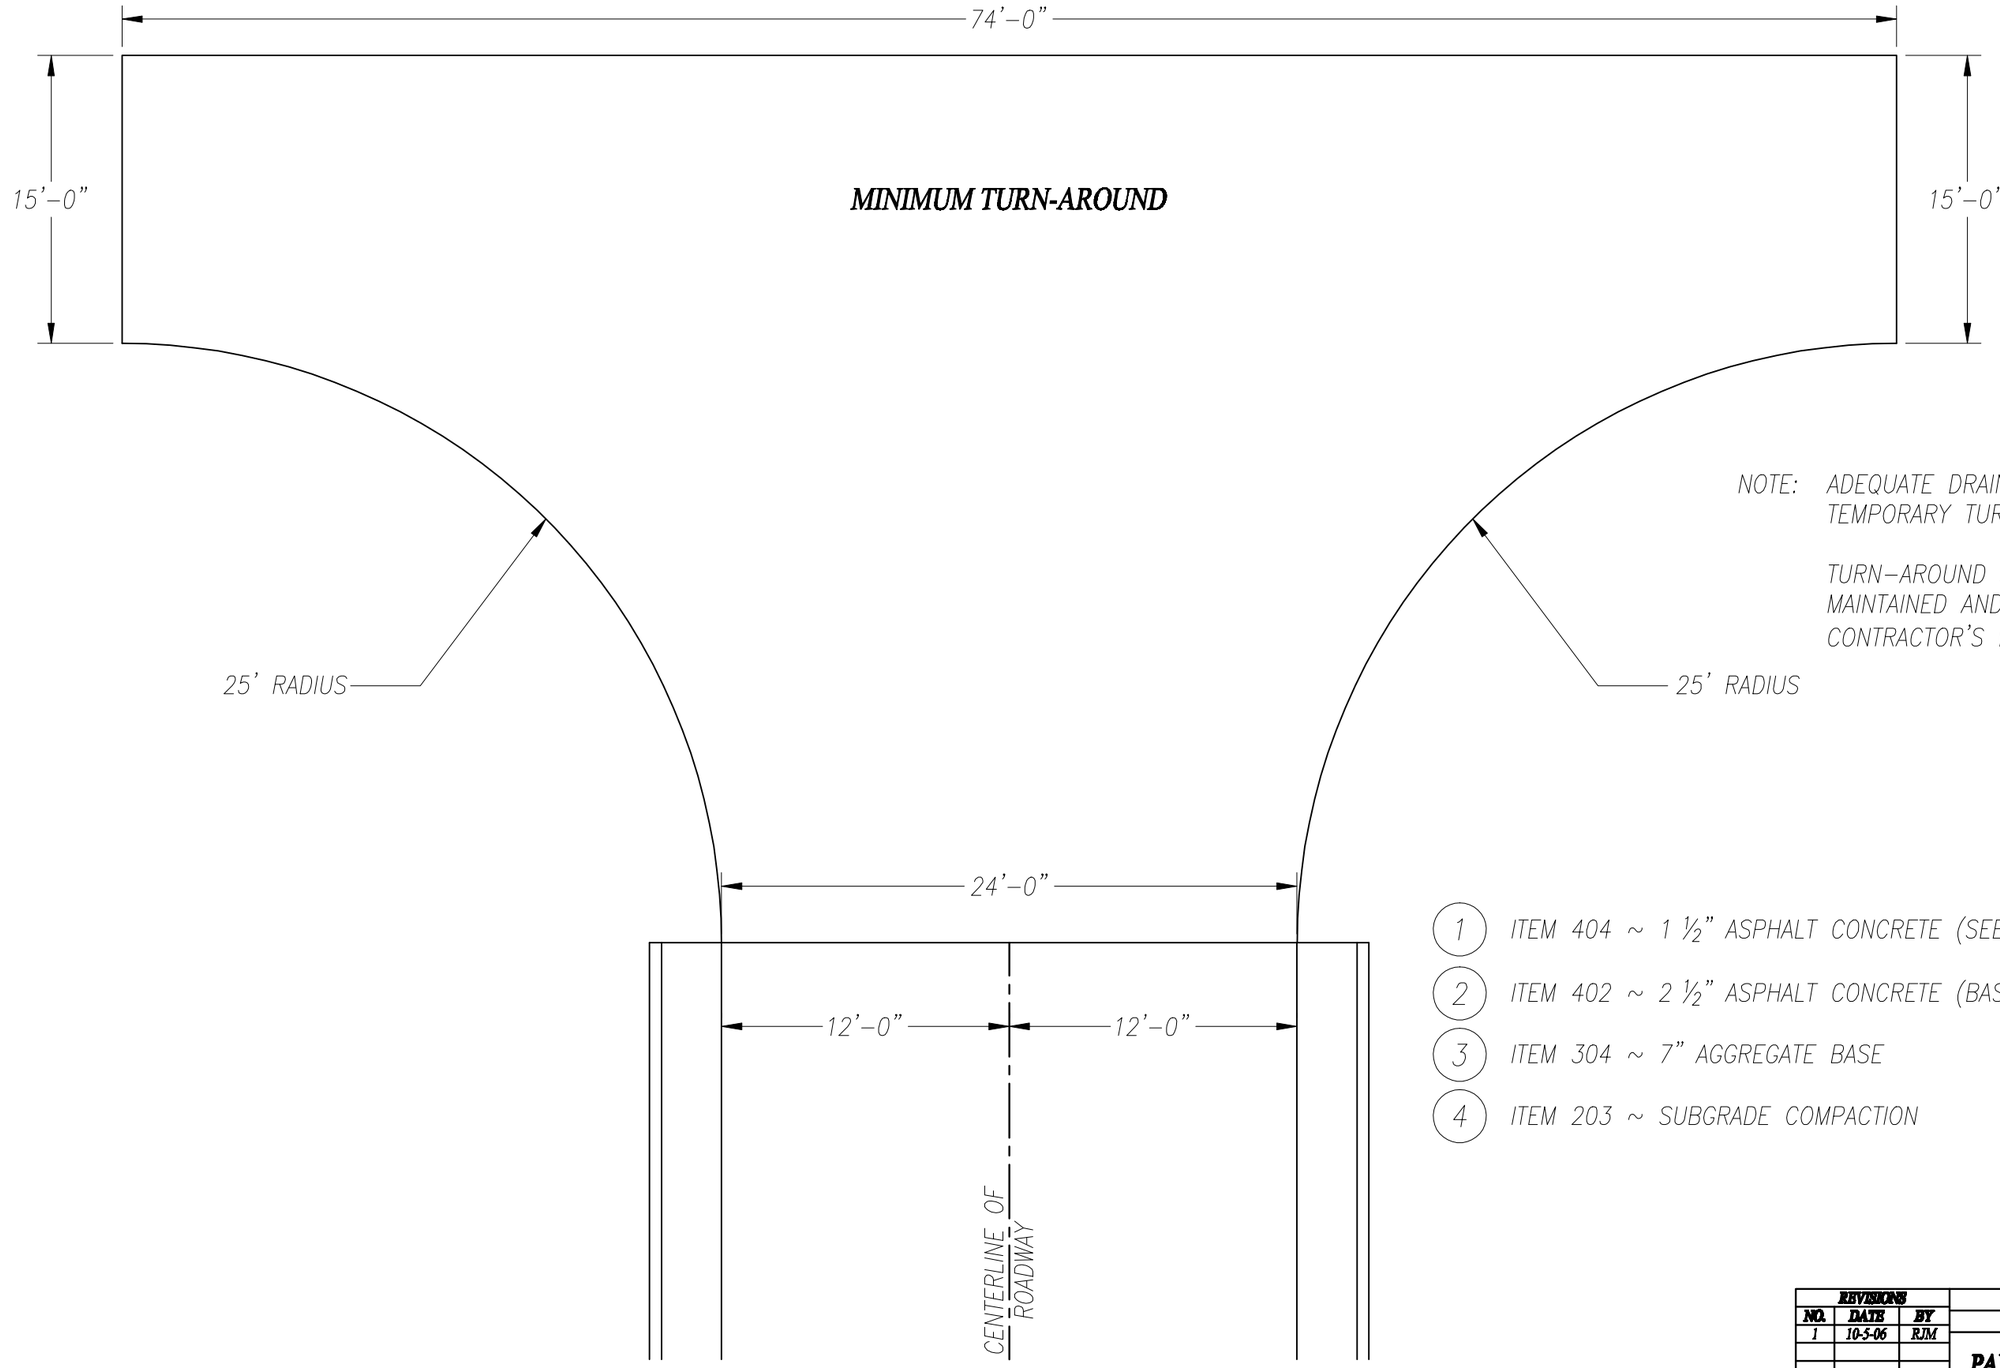

NOTE: ADEQUATE DRAINAGE SHALL BE PROVIDED FOR TEMPORARY TURN–AROUND STONE BASE.

TURN–AROUND SHALL BE CONSTRUCTED, MAINTAINED AND REMOVED AT THE CONTRACTOR'S EXPENSE.

1. ITEM 404 ~ 1 ½" ASPHALT CONCRETE (SEE ADDITIONAL SPECIFICATIONS)
2. ITEM 402 ~ 2 ½" ASPHALT CONCRETE (BASE COURSE)
3. ITEM 304 ~ 7" AGGREGATE BASE
4. ITEM 203 ~ SUBGRADE COMPACTION

REVISIONS		
NO.	DATE	BY
1	10-5-06	RJM

ALLEN COUNTY, OHIO
COUNTY ENGINEER

PAVEMENT - TEMPORY TURN-AROUND FOR DEAD END STREETS

STANDARD CONSTRUCTION DRAWING P-TT-1

DRAWN BY: RJM | **APPROVED BY: T.J. PIPER**