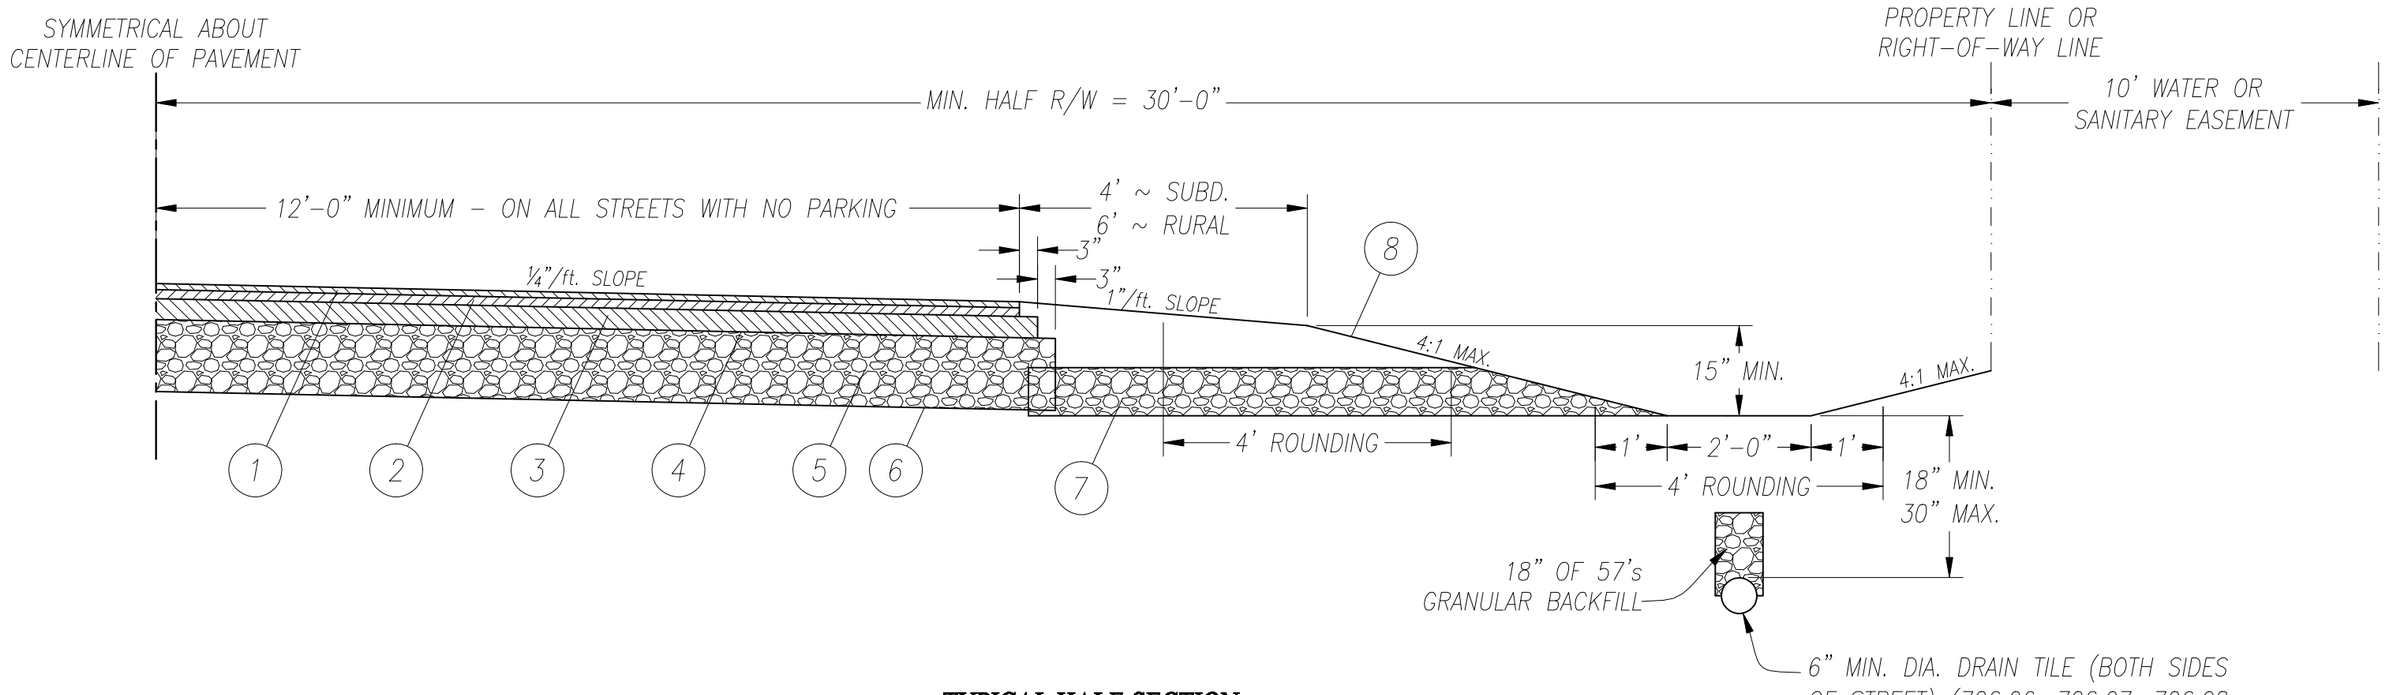

TYPICAL HALF-SECTION
MINIMUM PAVEMENT COMPOSITION FOR FLEXIBLE PAVEMENT

1. ITEM 404 ~ 1" ASPHALT CONCRETE, ODOT 1997 SPECS. (SEE ADDITIONAL COUNTY SPECS.)
2. ITEM 402 ~ 1 ½" ASPHALT CONCRETE, ODOT 1997 SPECS. (SEE ADDITIONAL COUNTY SPECS.)
3. ITEM 301 ~ 3 ½" ASPHALT CONCRETE, (BASE COURSE)
4. ITEM 408 ~ BITUMINOUS PRIME COAT, AT LEAST 0.50 GAL. PER SQ. YD.
5. ITEM 304 ~ 12" AGGREGATE BASE
6. ITEM 204 ~ SUBGRADE COMPACTION, ODOT ITEM 204 SPECS.
7. ITEM 605 ~ 8" AGGREGATE DRAINS (12" WIDE SPACED 50' ON A SIDE & 25' FROM THE NEAREST DRAIN ON OPPOSITE SIDE.)
8. ITEM 659 ~ SEEDING AND MULCHING, USE SEEDING MIXTURE APPROVED BY THE ALLEN COUNTY ENGINEER.

NOTE:
1. ROADSIDE DITCH SHALL NOT BE FILLED IN.
2. SEE ALLEN CO. STD. DRWG. DW–2 OR DW–3 FOR DRIVEWAY CONSTRUCTION.
3. STORM SEWERS SHALL BE LOCATED WITHIN THE ROAD RIGHT–OF–WAY.

THE ITEMS LISTED ABOVE REFER TO THE MATERIAL & CONSTRUCTION SPECIFICATIONS FOUND IN THE LATEST EDITION OF THE OHIO DEPARTMENT OF TRANSPORTATION CONSTRUCTION & MATERIAL MANUAL UNLESS NOTED OTHERWISE.

REVISIONS		
NO.	DATE	BY
1	10-5-06	RJM

ALLEN COUNTY, OHIO
COUNTY ENGINEER

PAVEMENT - FLEXIBLE COMMERCIAL, INDUSTRIAL AND ARTERIAL STREETS

STANDARD CONSTRUCTION DRAWING PF-3

DRAWN BY: RJM | **APPROVED BY: T.J. PIPER**